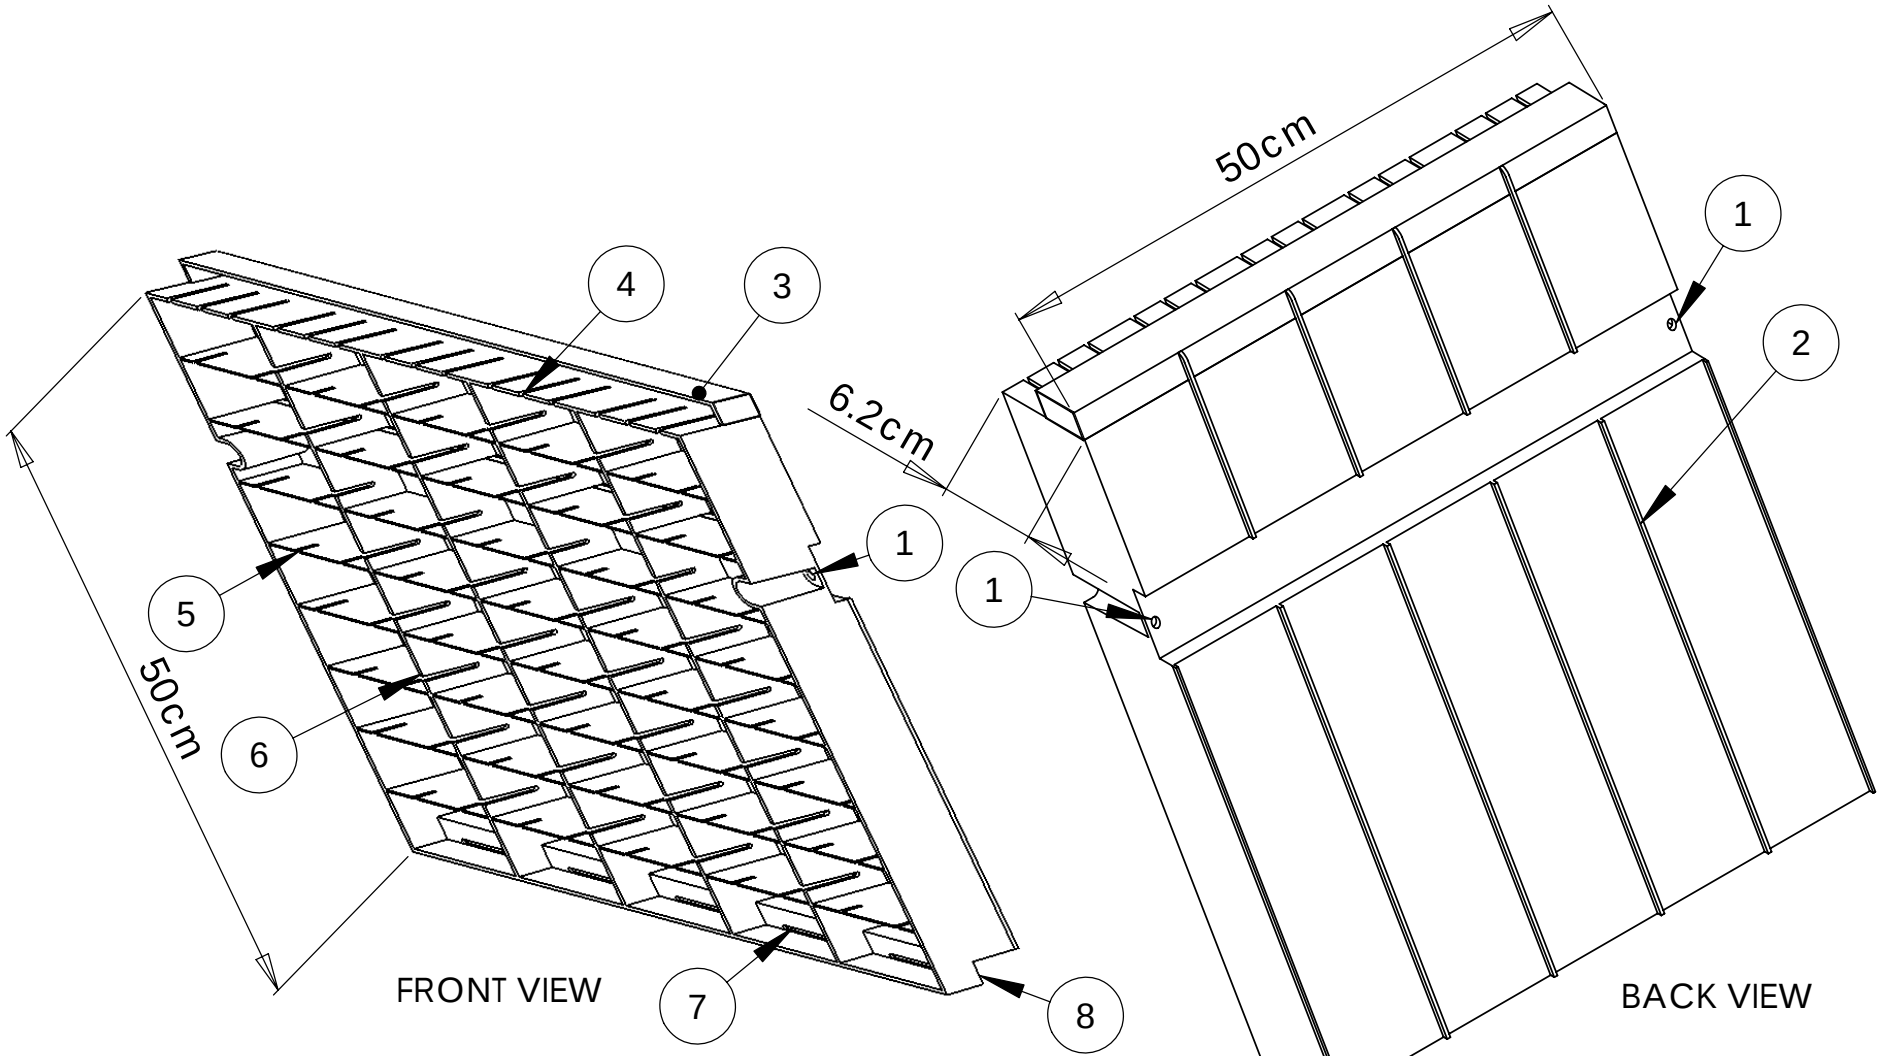

NOTES:
1 - Bolt Holes and angled channel for secure attachment to brackets
2 - Ribbing to allow air circulation between panel and wall
3 - Trough to collect water from panel above
4 - Channels to allow water flow into panel from above
5 - Overflow channels to allow water and roots to flow from cell to cell
6 - Lateral Channels to allow roots and water to move laterally from cell to cell
7 - Drainage Channel to allow water flow to the next panel
8 - Overlap Ledge to ensure water is deposited directly into the next panel

TITLE: ELT Living Wall		
SIZE **A**	DWG. NO. ELT LW-01	REV
SCALE: 1:10	WEIGHT: 2kg	SHEET 1 OF 1

5 4 3 2 1